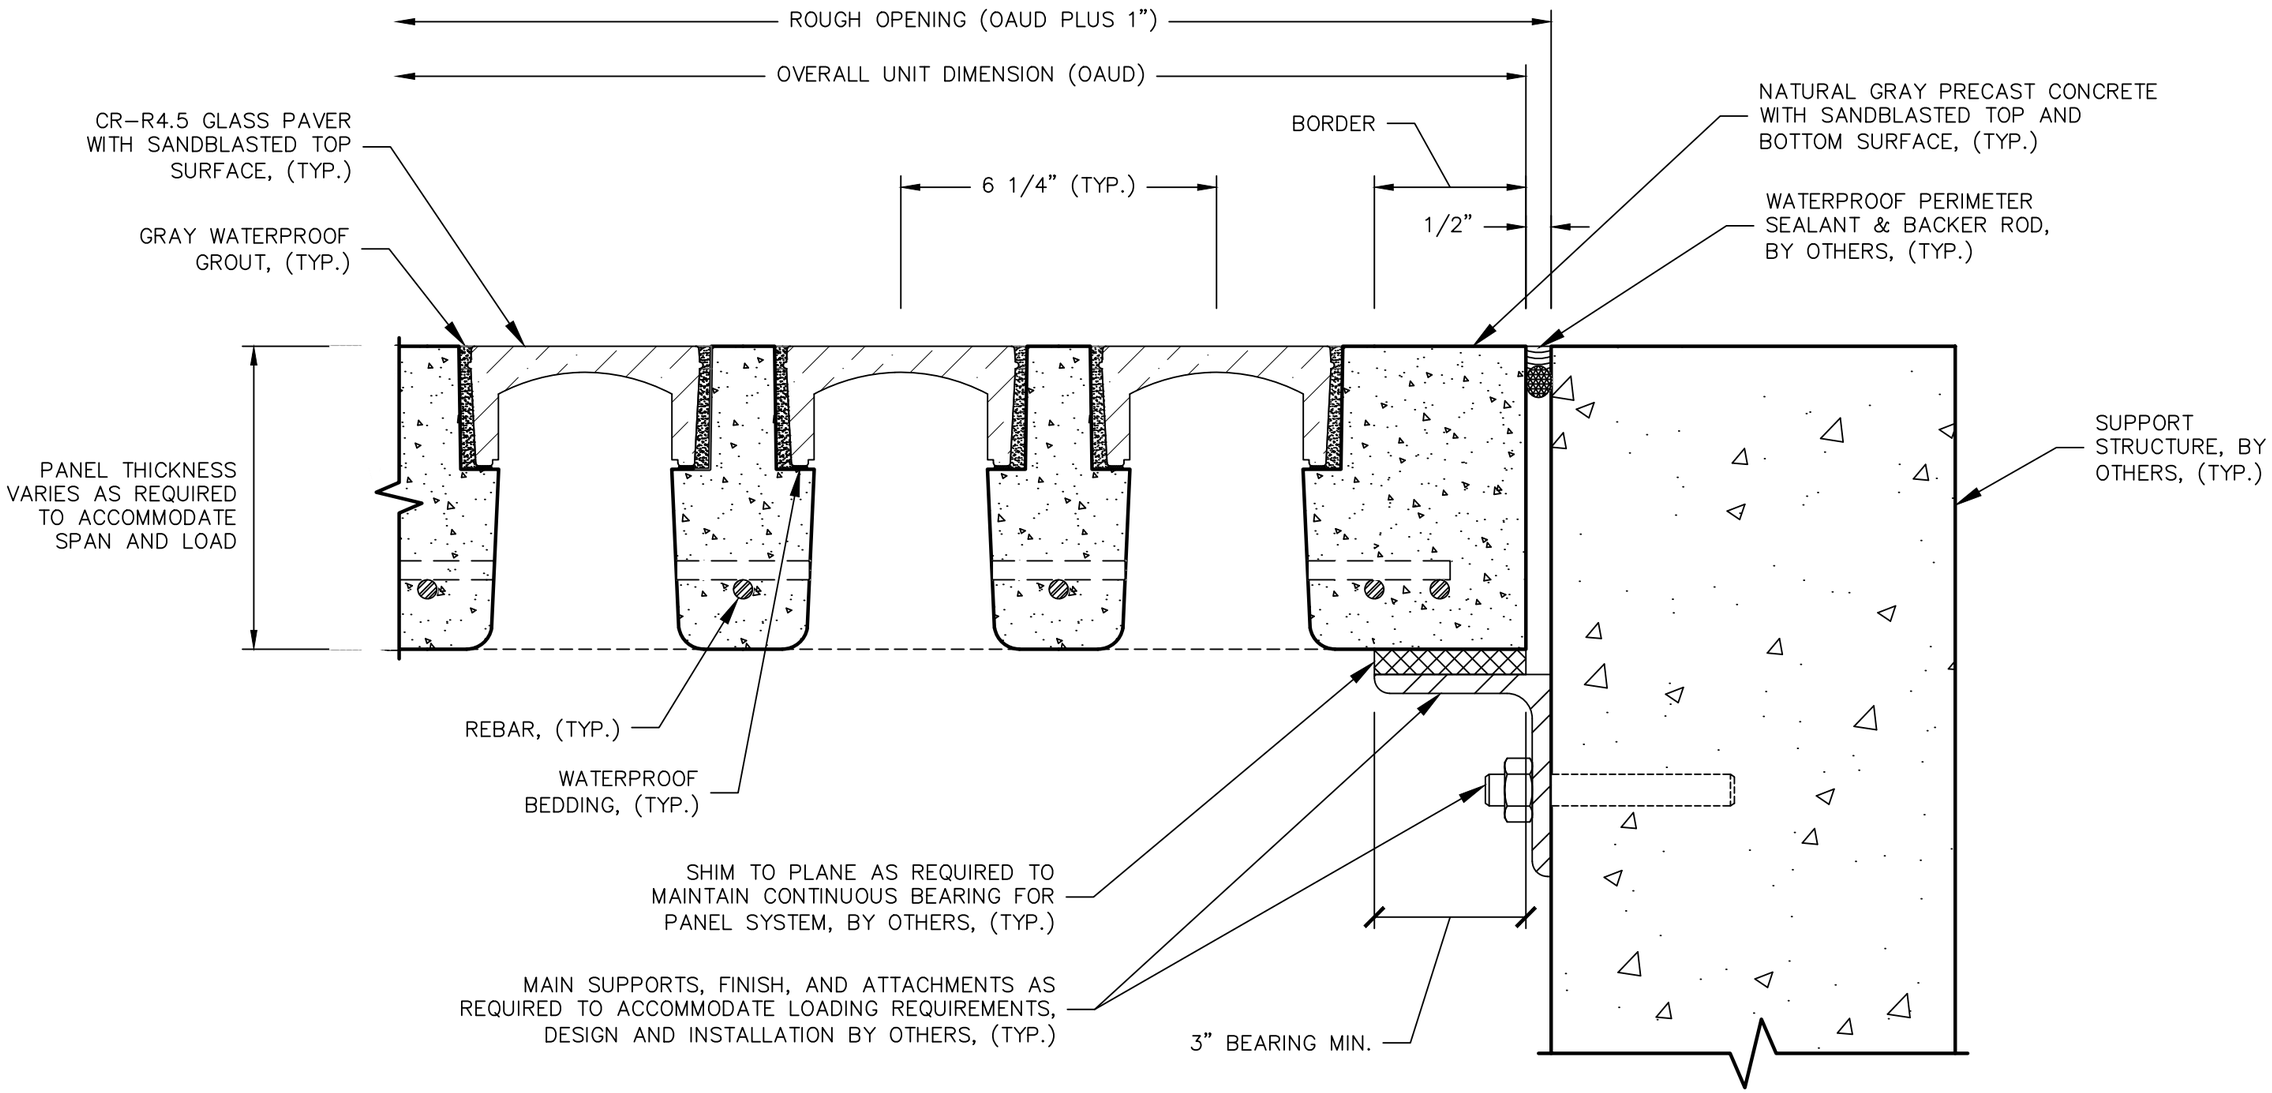

STANDARD LOAD BEARING DETAIL FOR CR-R4.5

N.T.S.

File Name: 71R-6SL Bearing Angle CR-R4.5-B

NOTICE: APPROVED CIRCLE REDMONT SHOP DRAWINGS MUST BE DISTRIBUTED TO ALL CONTRACTORS RESPONSIBLE FOR CREATING AND MAINTAINING THESE OPENING DIMENSIONS. OPENINGS THAT DEVIATE FROM APPROVED SHOP DRAWING DIMENSIONS WILL RESULT IN A NON-COMPLIANCE OF MANUFACTURES SPECIFICATIONS AND WILL VOID ALL STANDARD WARRANTIES.

REVISIONS

NO.	NATURE OF REVISION	DATE	BY

FEDERAL COPYRIGHT NOTICE

©2023 CR-COPYRIGHT

THIS MATERIAL IS OWNED BY AND IS THE SOLE AND EXCLUSIVE PROPERTY OF CIRCLE REDMONT. IT IS BEING SUPPLIED TO THE CUSTOMER ON A CONFIDENTIAL BASIS SOLELY FOR THE USE AND CONJUNCTION WITH THIS PROJECT. FEDERAL COPYRIGHT LAW PROHIBITS THE REPRODUCTION, SALE, DISPLAY, RE-USE OR OTHER DISPOSITION OF THIS DOCUMENT WITHOUT THE EXPRESSED WRITTEN CONSENT OF CIRCLE REDMONT.

CIRCLE REDMONT®
LIGHT PENETRATING SYSTEMS

1213 MEDINA ROAD, Suite B
MEDINA, OHIO 44256
1-800-358-3888
www.circleredmont.com

drawn by: LWH
date: 04-17-23
scale: N.T.S.
checked by:

GLASS PAVER & CONCRETE PANEL SYSTEM
TYPICAL DETAILS

project:
architect:

project number:
drawing number: 1 OF 1